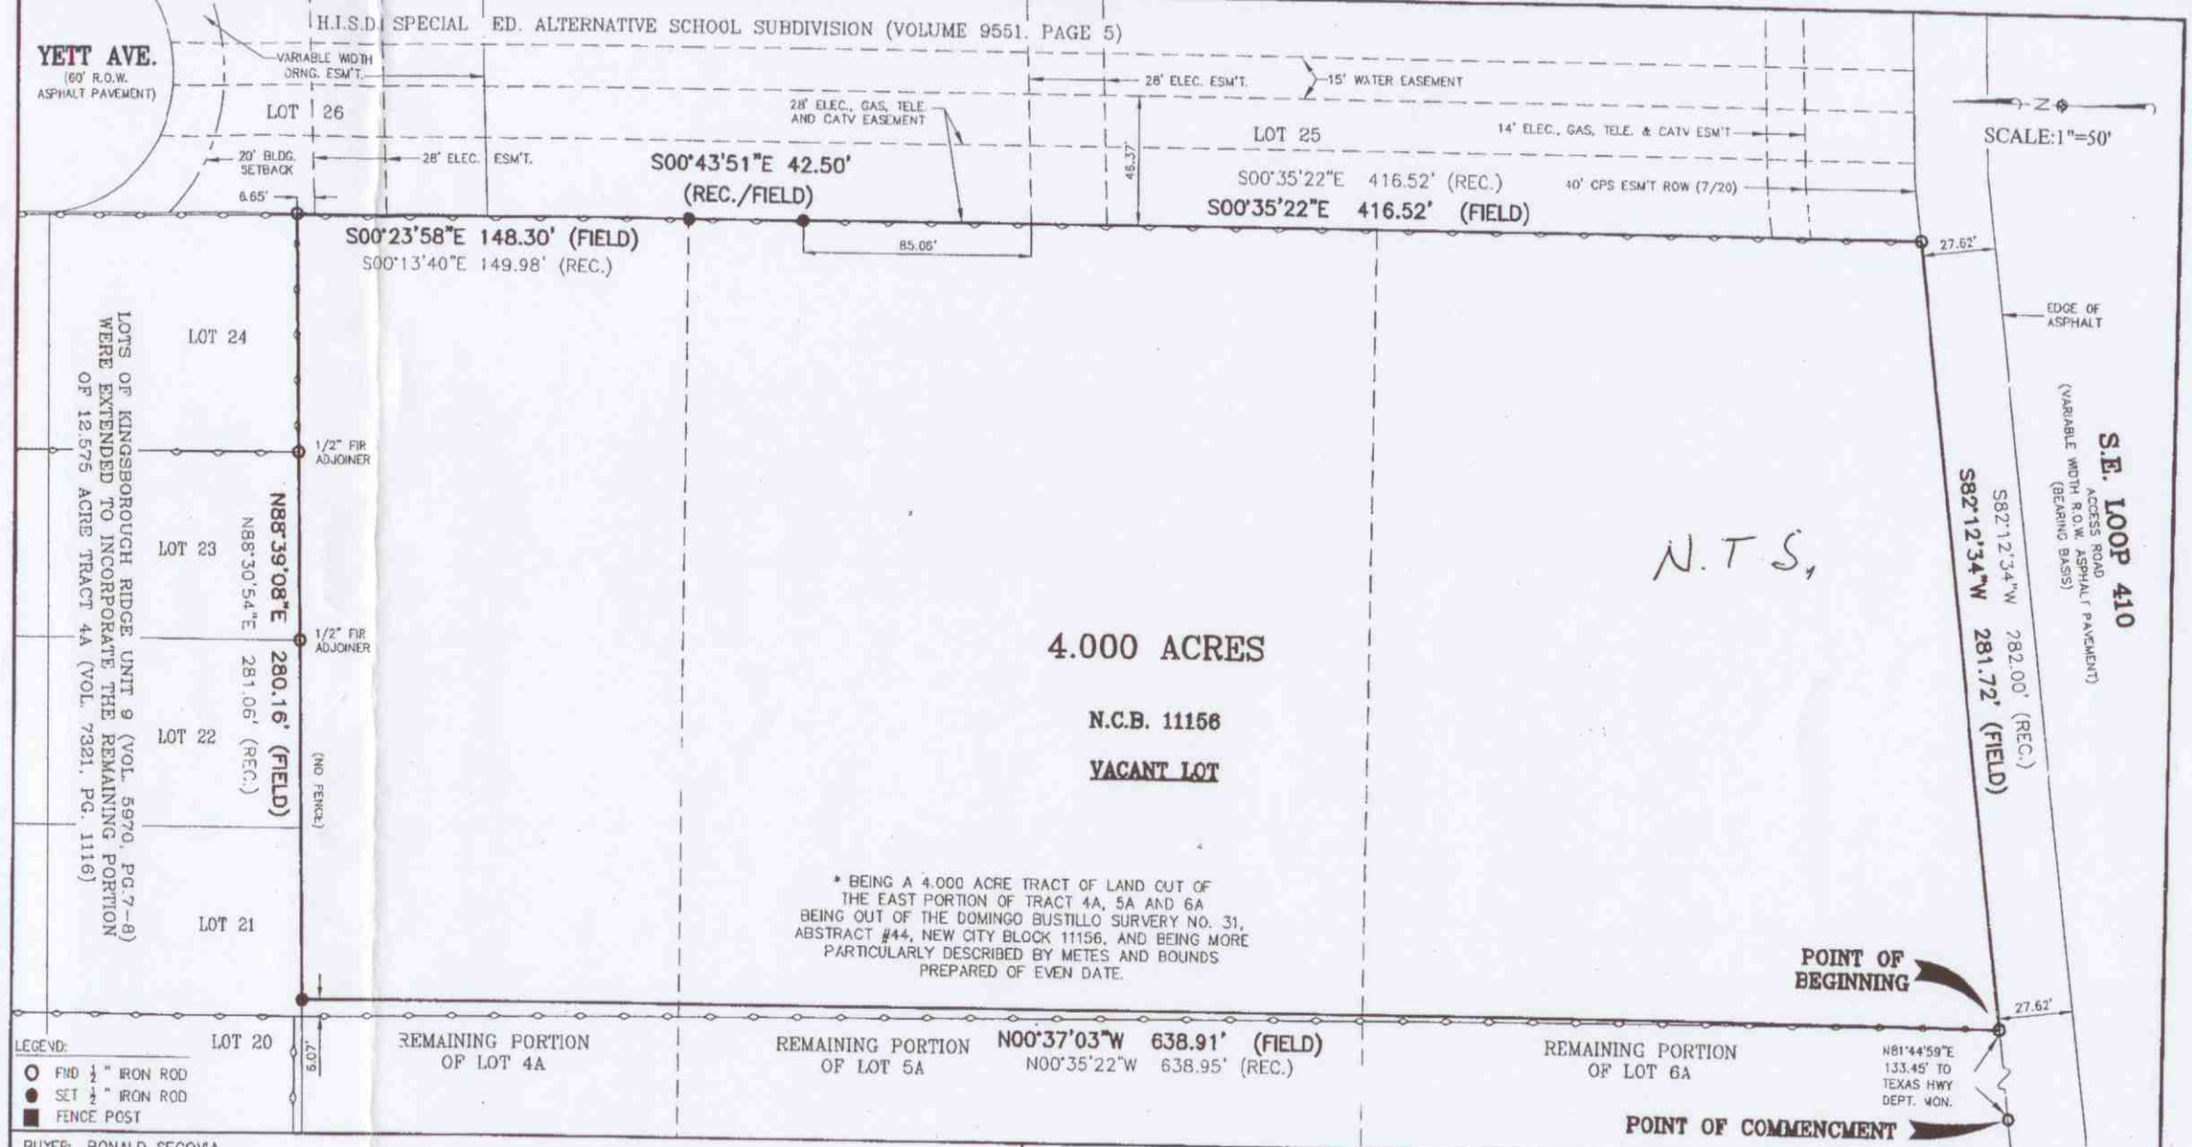

BUYER: RONALD SEGOVIA

ADDRESS: SE LOOP 410

TITLE COMPANY: ALAMO TITLE | G.F. NO.: 04-05005747

LOT: * | BLOCK: ~ | N.C.B: 11156

SUBDIVISION: ~

CITY: SAN ANTONIO | COUNTY: BEXAR | STATE: TEXAS

PLAT RECORDED IN: VOLUME ~ PAGE ~ DEED AND PLAT RECORDS OF BEXAR COUNTY, TEXAS

THIS PROPERTY IS SUBJECT TO RECORDED RESTRICTIVE COVENANTS AND/OR EASEMENTS AS FOLLOWS:
VOLUME ~ PAGE ~ DEED RECORDS OF BEXAR COUNTY, TEXAS
VOLUME ~ PAGE ~ DEED RECORDS OF BEXAR COUNTY, TEXAS
VOLUME ~ PAGE ~ REAL PROPERTY RECORDS OF BEXAR COUNTY, TEXAS

SOUTHCENTRAL SURVEYORS OF TEXAS
P.O. BOX 100442
SAN ANTONIO, TEXAS 78201
PHONE: 210-534-6700
FAX: 210-534-9673

NOTES:
1. UNDERGROUND UTILITY INSTALLATIONS, UNDERGROUND IMPROVEMENTS, FOUNDATIONS AND/OR OTHER UNDERGROUND ITEMS OR EASEMENTS ARE NOT LOCATED BY THIS SURVEY.
2. THE PURPOSE OF THIS SURVEY IS FOR USE IN OBTAINING TITLE INSURANCE AND/OR FINANCING AND SHOULD NOT BE USED FOR CONSTRUCTION PURPOSES.
3. THIS SURVEY IS PREPARED FOR THE EXCLUSIVE USE AND BENEFIT OF THE PARTIES LISTED HEREON. LIABILITY TO THIRD PARTIES MAY NOT BE TRANSFERRED OR ASSIGNED.

STATE OF TEXAS REGISTERED PETER AGUIRRE 5464 PROFESSIONAL LAND SURVEYOR

STATE OF TEXAS
COUNTY OF BEXAR

I HEREBY CERTIFY THAT THE ABOVE PLAT IS TRUE AND CORRECT ACCORDING TO AN ACTUAL SURVEY MADE ON THE GROUND UNDER MY SUPERVISION AND THAT THERE ARE NO VISIBLE ENCROACHMENTS OF BUILDINGS ON ADJOINING PROPERTIES AND THAT ALL BUILDINGS ARE WHOLLY LOCATED ON THIS PROPERTY OR AS SHOWN ABOVE.

THIS 22ND DAY OF DECEMBER 2004, A.D.

PETER A. AGUIRRE, R.P.L.S. 5464

DRAWN BY: NAG | JOB NO: 4-0327-001 | FIELD WORK COMP.: 14 DECEMBER 2004

12/27/2004 MON 09:46 [TX/RX NO 8112] 002